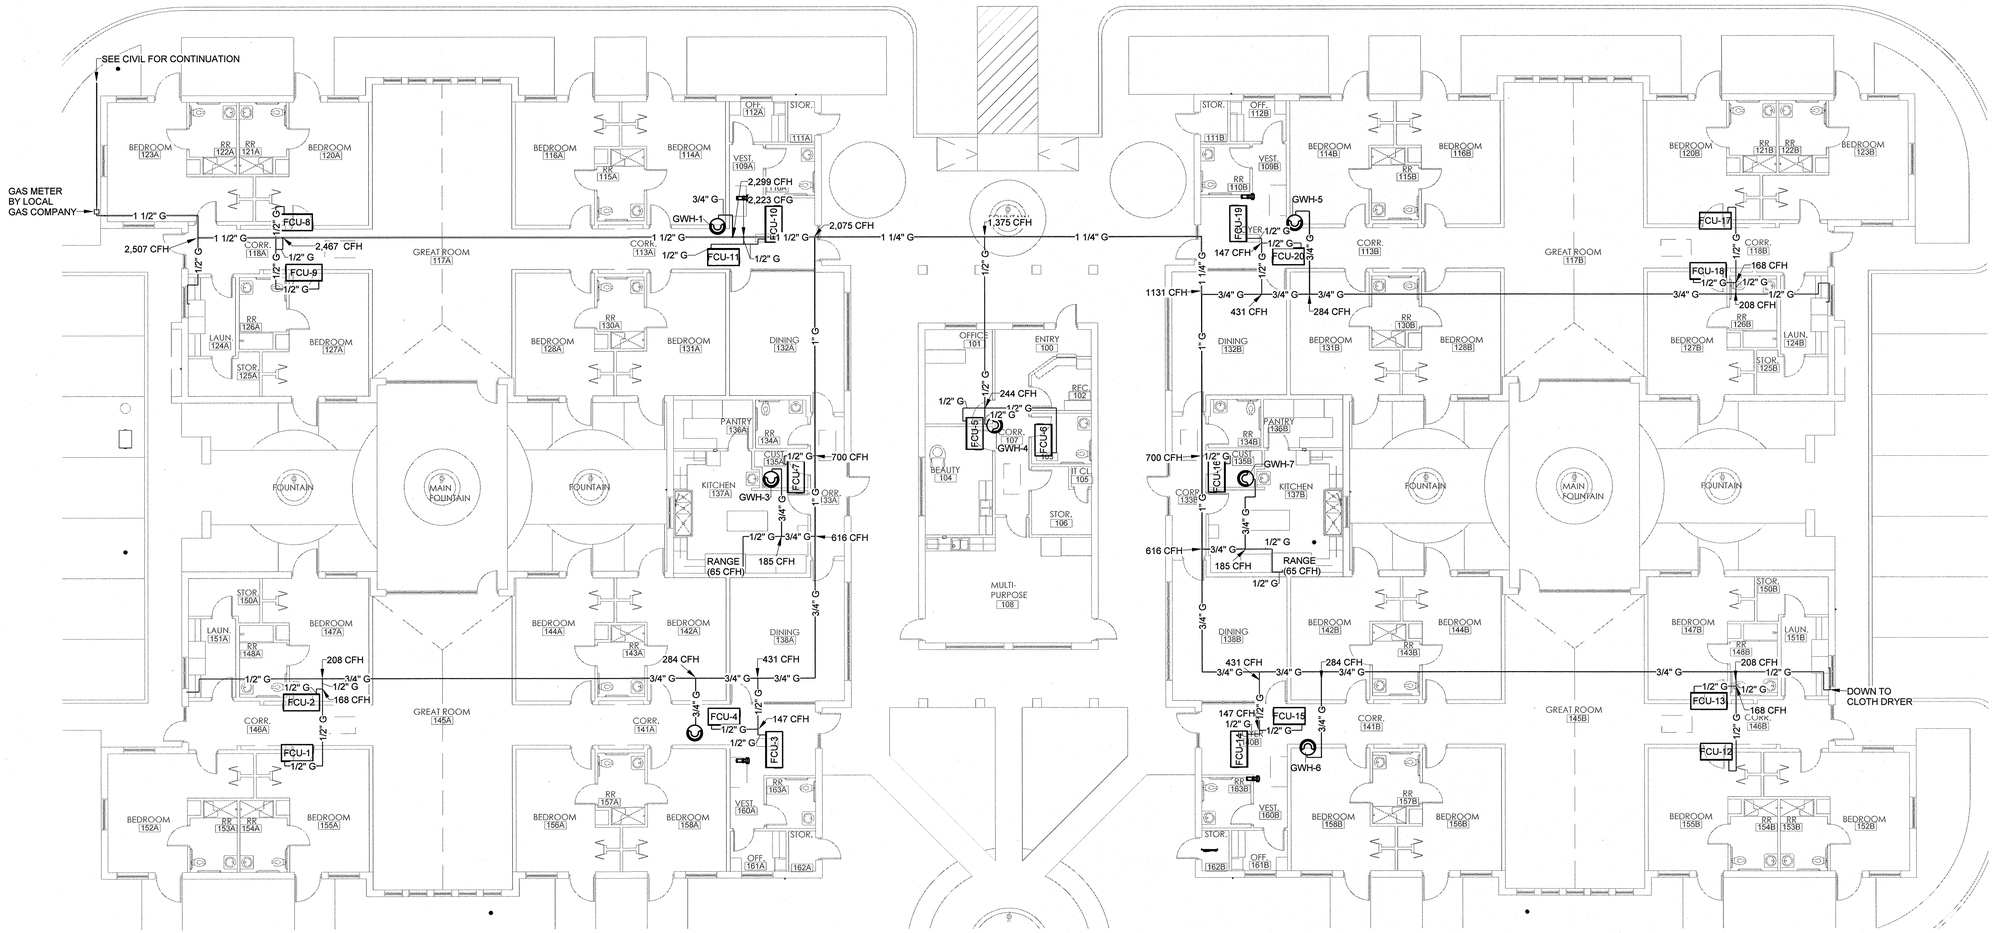

1 PLUMBING PLAN - NATURAL GAS

3/32" = 1'-0"

OPTIMUM CARE

SUGAR LAND, TEXAS

Radian
ARCHITECTURE
10101 SW Freeway Ste 205
Houston, Texas 77074
TEL (713) 933 0907
FAX (713) 933 0512

Revision Schedule

#	Date	Description

STATE OF TEXAS
ARTHUR R. LINDEN
54660
4/9/13

REDDING LINDEN BURR
CONSULTING ENGINEERS
801 TRAVIS. SUITE 2000
HOUSTON, TEXAS 77002
PH: 713.237.9800
FAX: 713.237.9801
TEXAS REGISTERED ENGINEERING FIRM F- 3113

Project No.

PLUMBING NATURAL GAS PLAN

Sheet No.

P1.05

File Name: M:\Radian Architecture\12523.00 Optimum Care - Sugar Land\Plumb\12523.00 PLUMBING.rvt
User: Author
Date/Time: 4/8/2013 4:28:08 PM